


RevNo	Revision note	Date	Signature	Checked

1V - XXX
PRODUCED WATER SOLID/LIQUID CYCLONE

FLUID: PRODUCED WATER
FLOW: Reference Proposal
DESIGN: Reference Proposal
OPERATING: Reference Proposal
SIZE: Reference Proposal

1V -XXX
ACCUMULATOR

FLUID: PRODUCED WATER and SAND
FLOW: N/A
DESIGN: Reference Proposal
OPERATING: Reference Proposal
SIZE: Reference Proposal

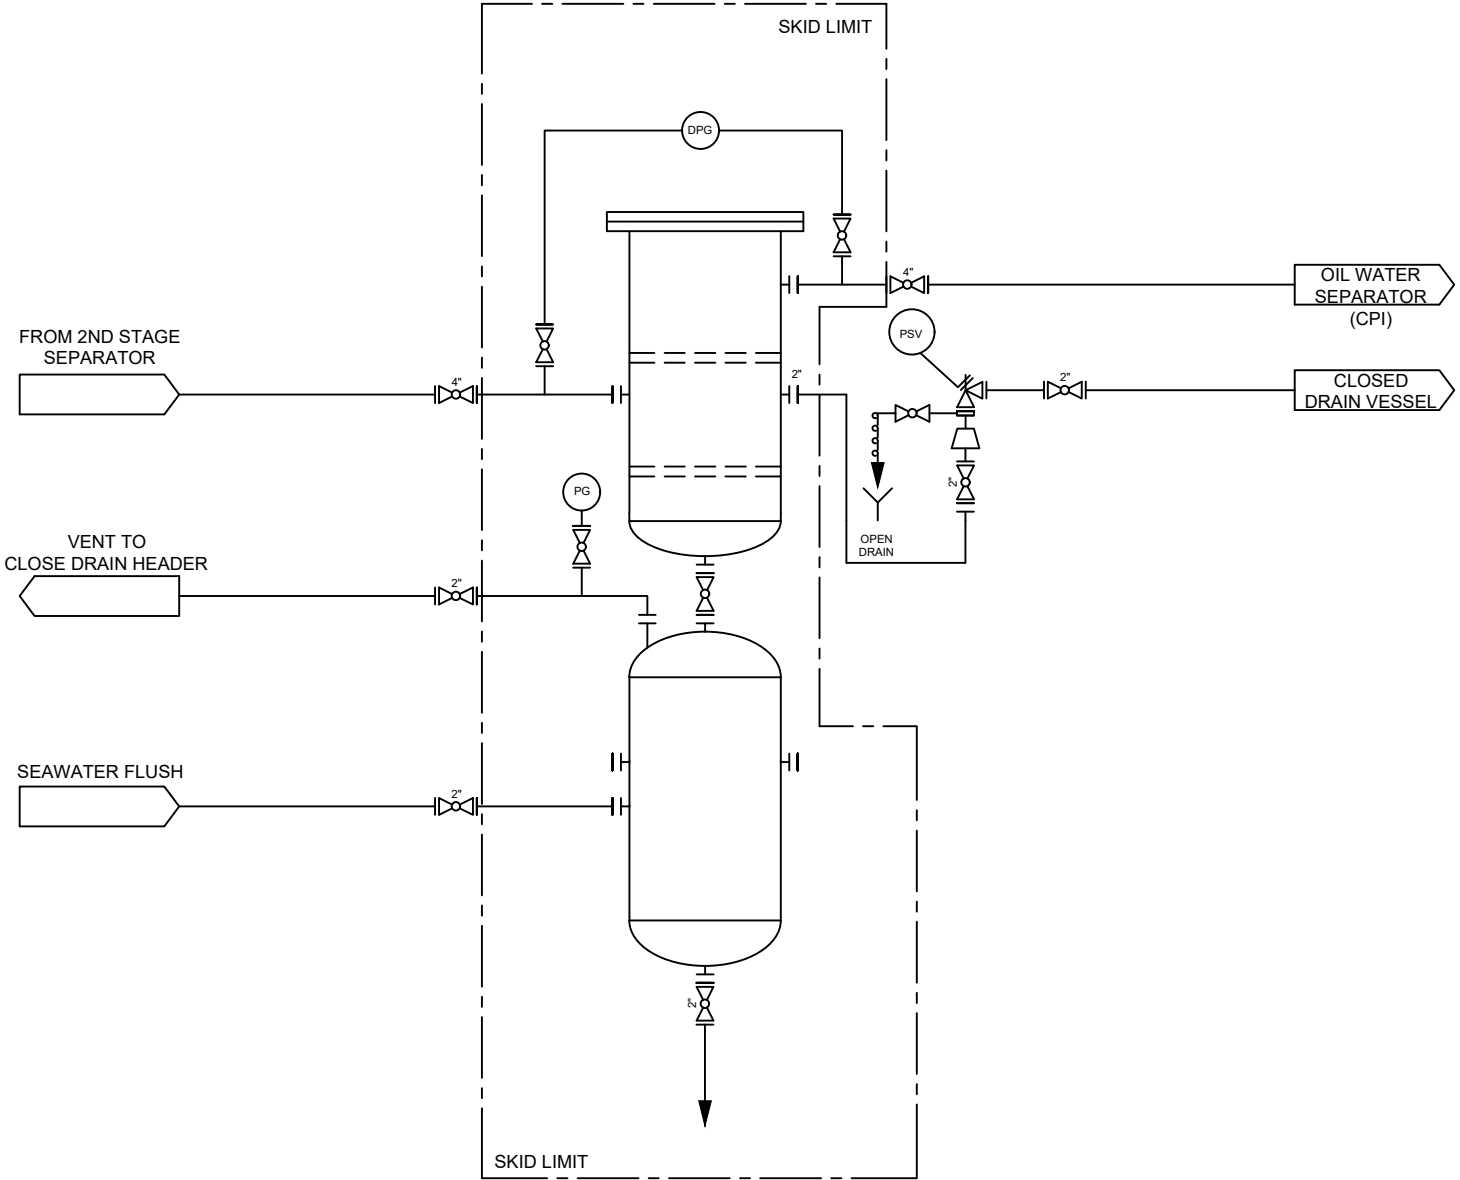

MANUAL SYSTEM



THIS DOCUMENT AND ALL INFORMATION CONTAINED HEREIN ARE THE PROPERTY OF PRODUCED WATER SOLUTIONS (PWS) AND/OR ITS AFFILIATES. THE DESIGN CONCEPTS AND INFORMATION CONTAINED HEREIN ARE PROPRIETARY TO PWS AND ARE SUBMITTED IN CONFIDENCE. THEY ARE NOT TRANSFERABLE AND MUST BE USED ONLY FOR THE PURPOSE FOR WHICH THE DOCUMENT IS EXPRESSLY LOANED. THEY MUST NOT BE ALTERED, REPRODUCED, TRANSMITTED, DISCLOSED, LOANED OR USED IN ANY OTHER MANNER, IN WHOLE OR IN PART, WITHOUT THE EXPRESS WRITTEN CONSENT OF PWS. IN NO EVENT SHALL THEY BE USED IN ANY MANNER DETRIMENTAL TO THE INTEREST OF PWS. ALL INTELLECTUAL PROPERTY RIGHTS ARE RESERVED. UPON THE DEMAND OF PWS, THIS DOCUMENT, ALONG WITH ALL COPIES AND EXTRACTS, AND ALL RELATED NOTES AND ANALYSES, MUST BE RETURNED TO PWS OR DESTROYED AS INSTRUCTED BY PWS. ACCEPTANCE OF THE DELIVERY OF THIS DOCUMENT CONSTITUTES AGREEMENT TO THESE TERMS AND CONDITIONS.

Itemref	Quantity	Title/Name, designation, material, dimension etc			Article No./Reference		
Designed by EG	Checked by EG	Approved by - date 09/04/2013	Filename XXX	Date 09/05/2013	Scale NTS	SOLID-LIQUID CYCLONE	
CXXXXXXXX-FL					Edition 1	Sheet 1/1	